
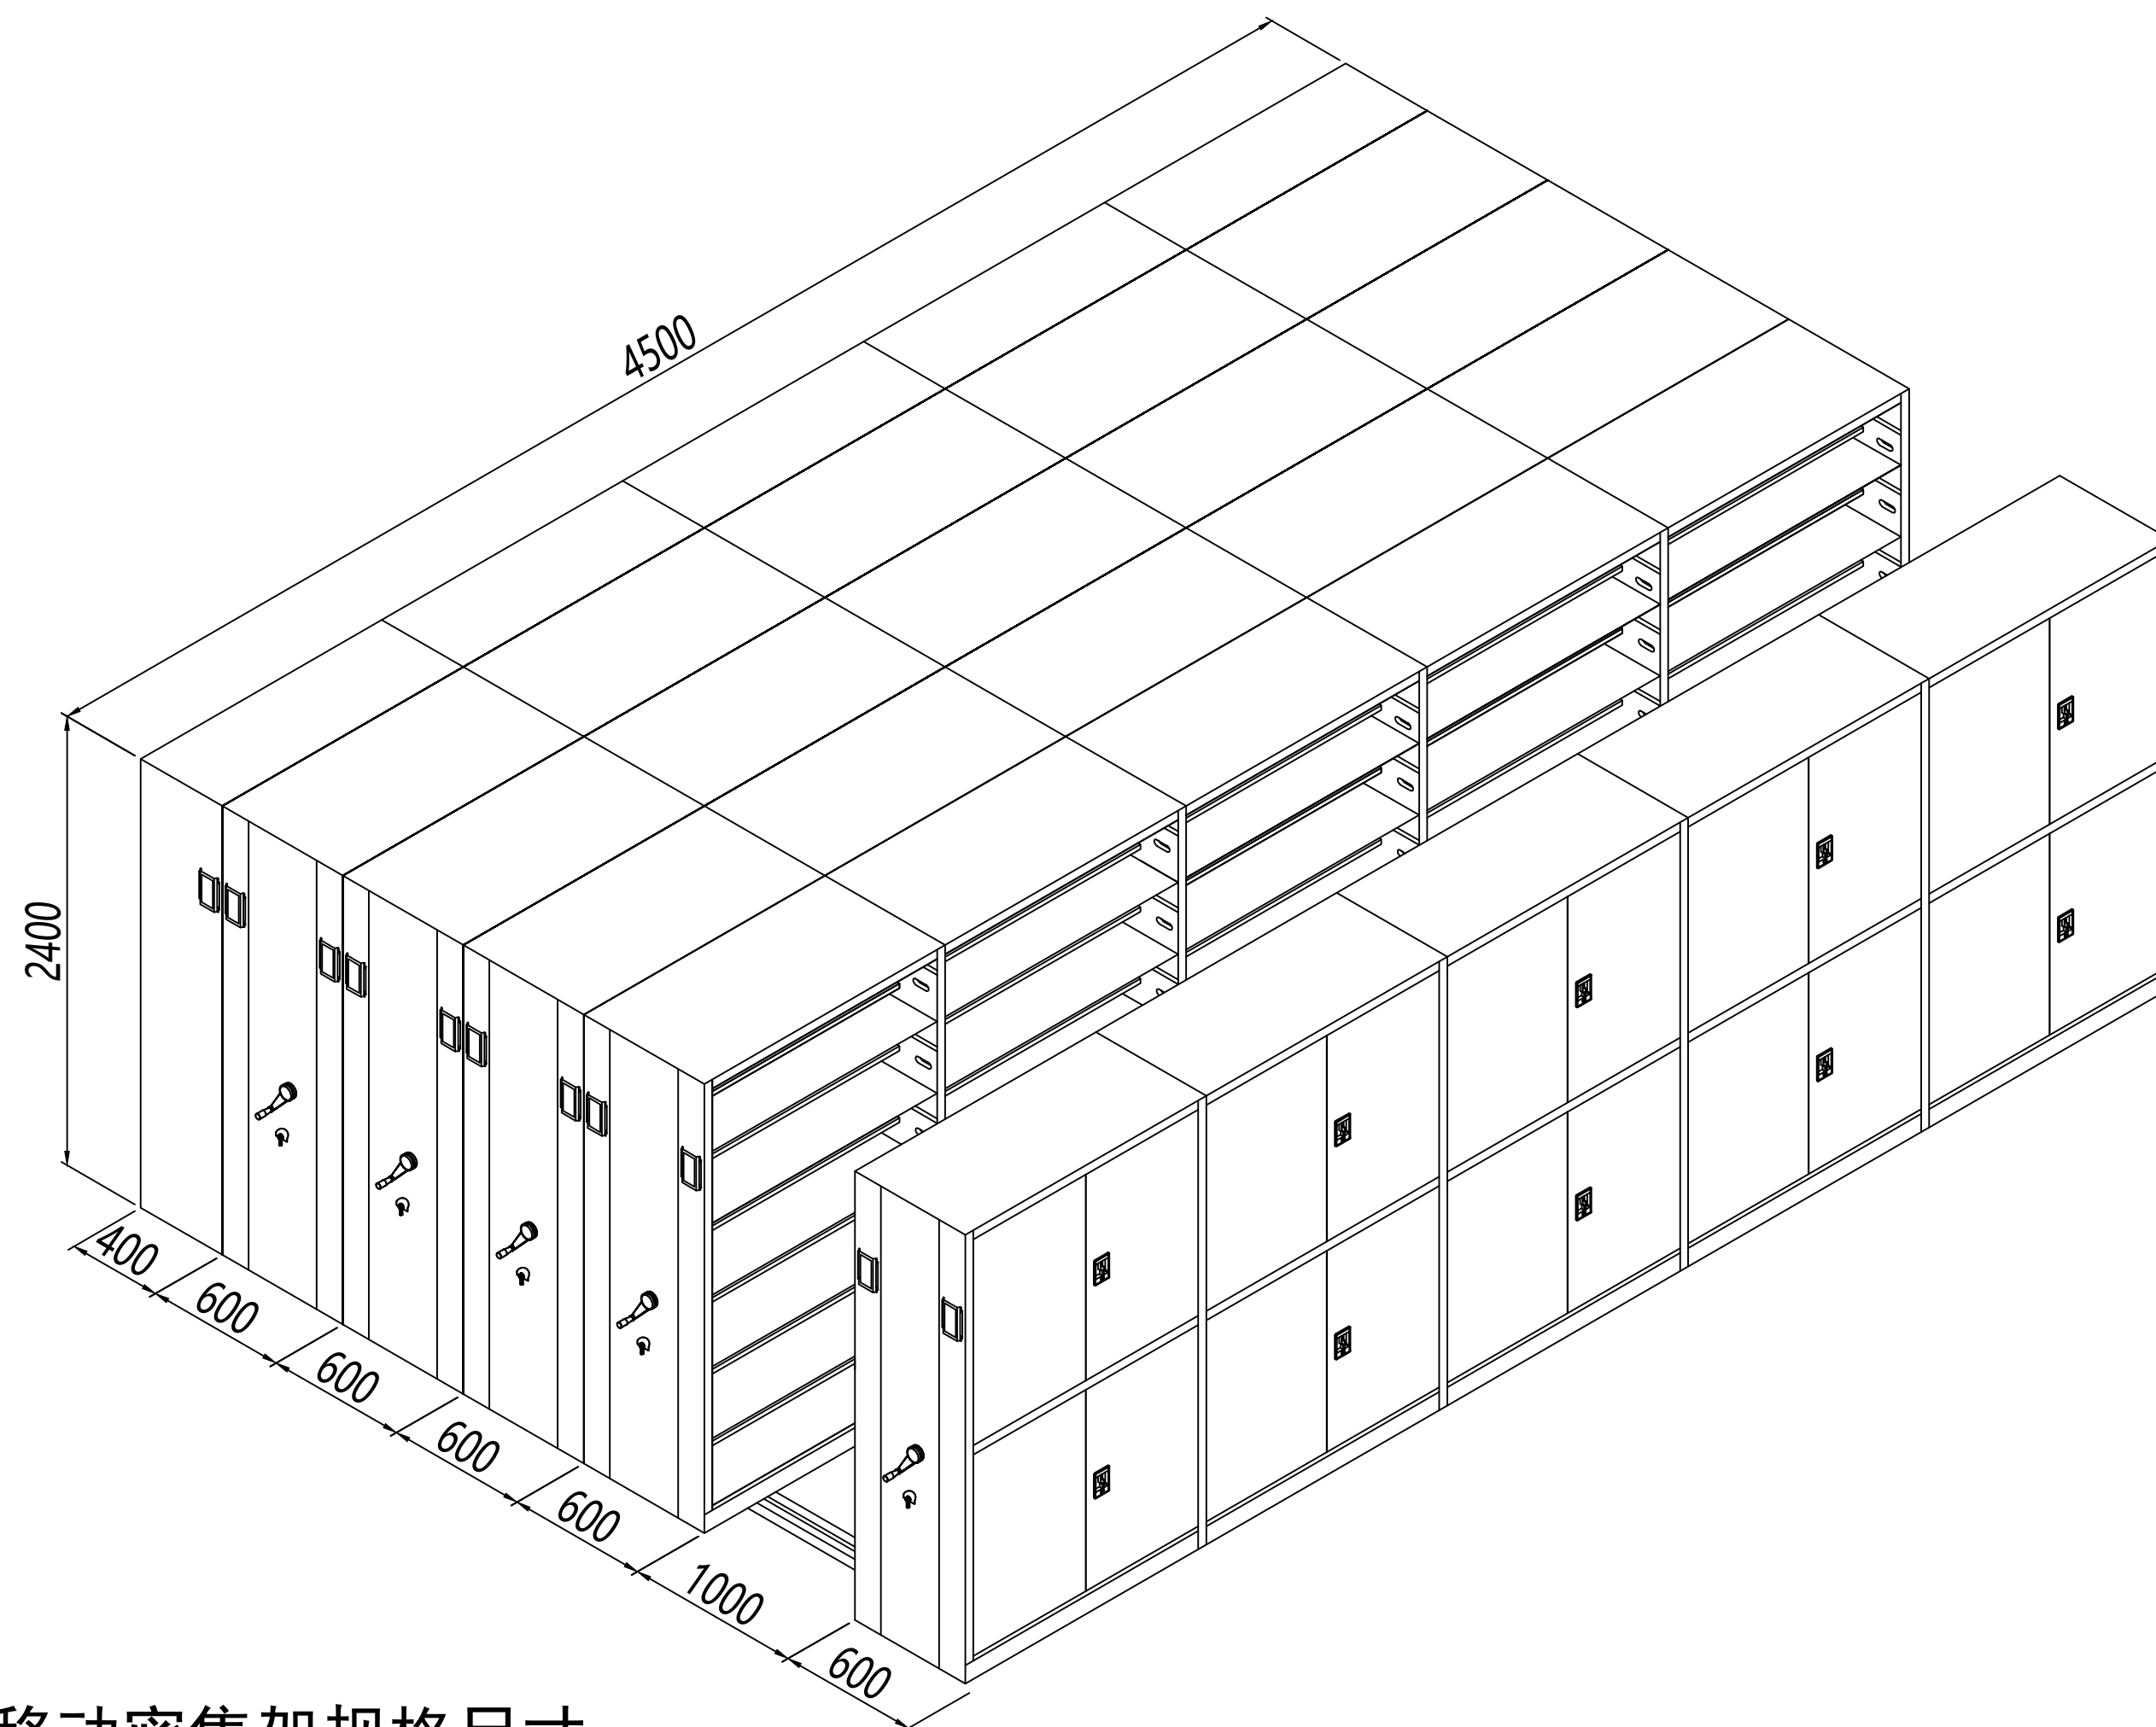


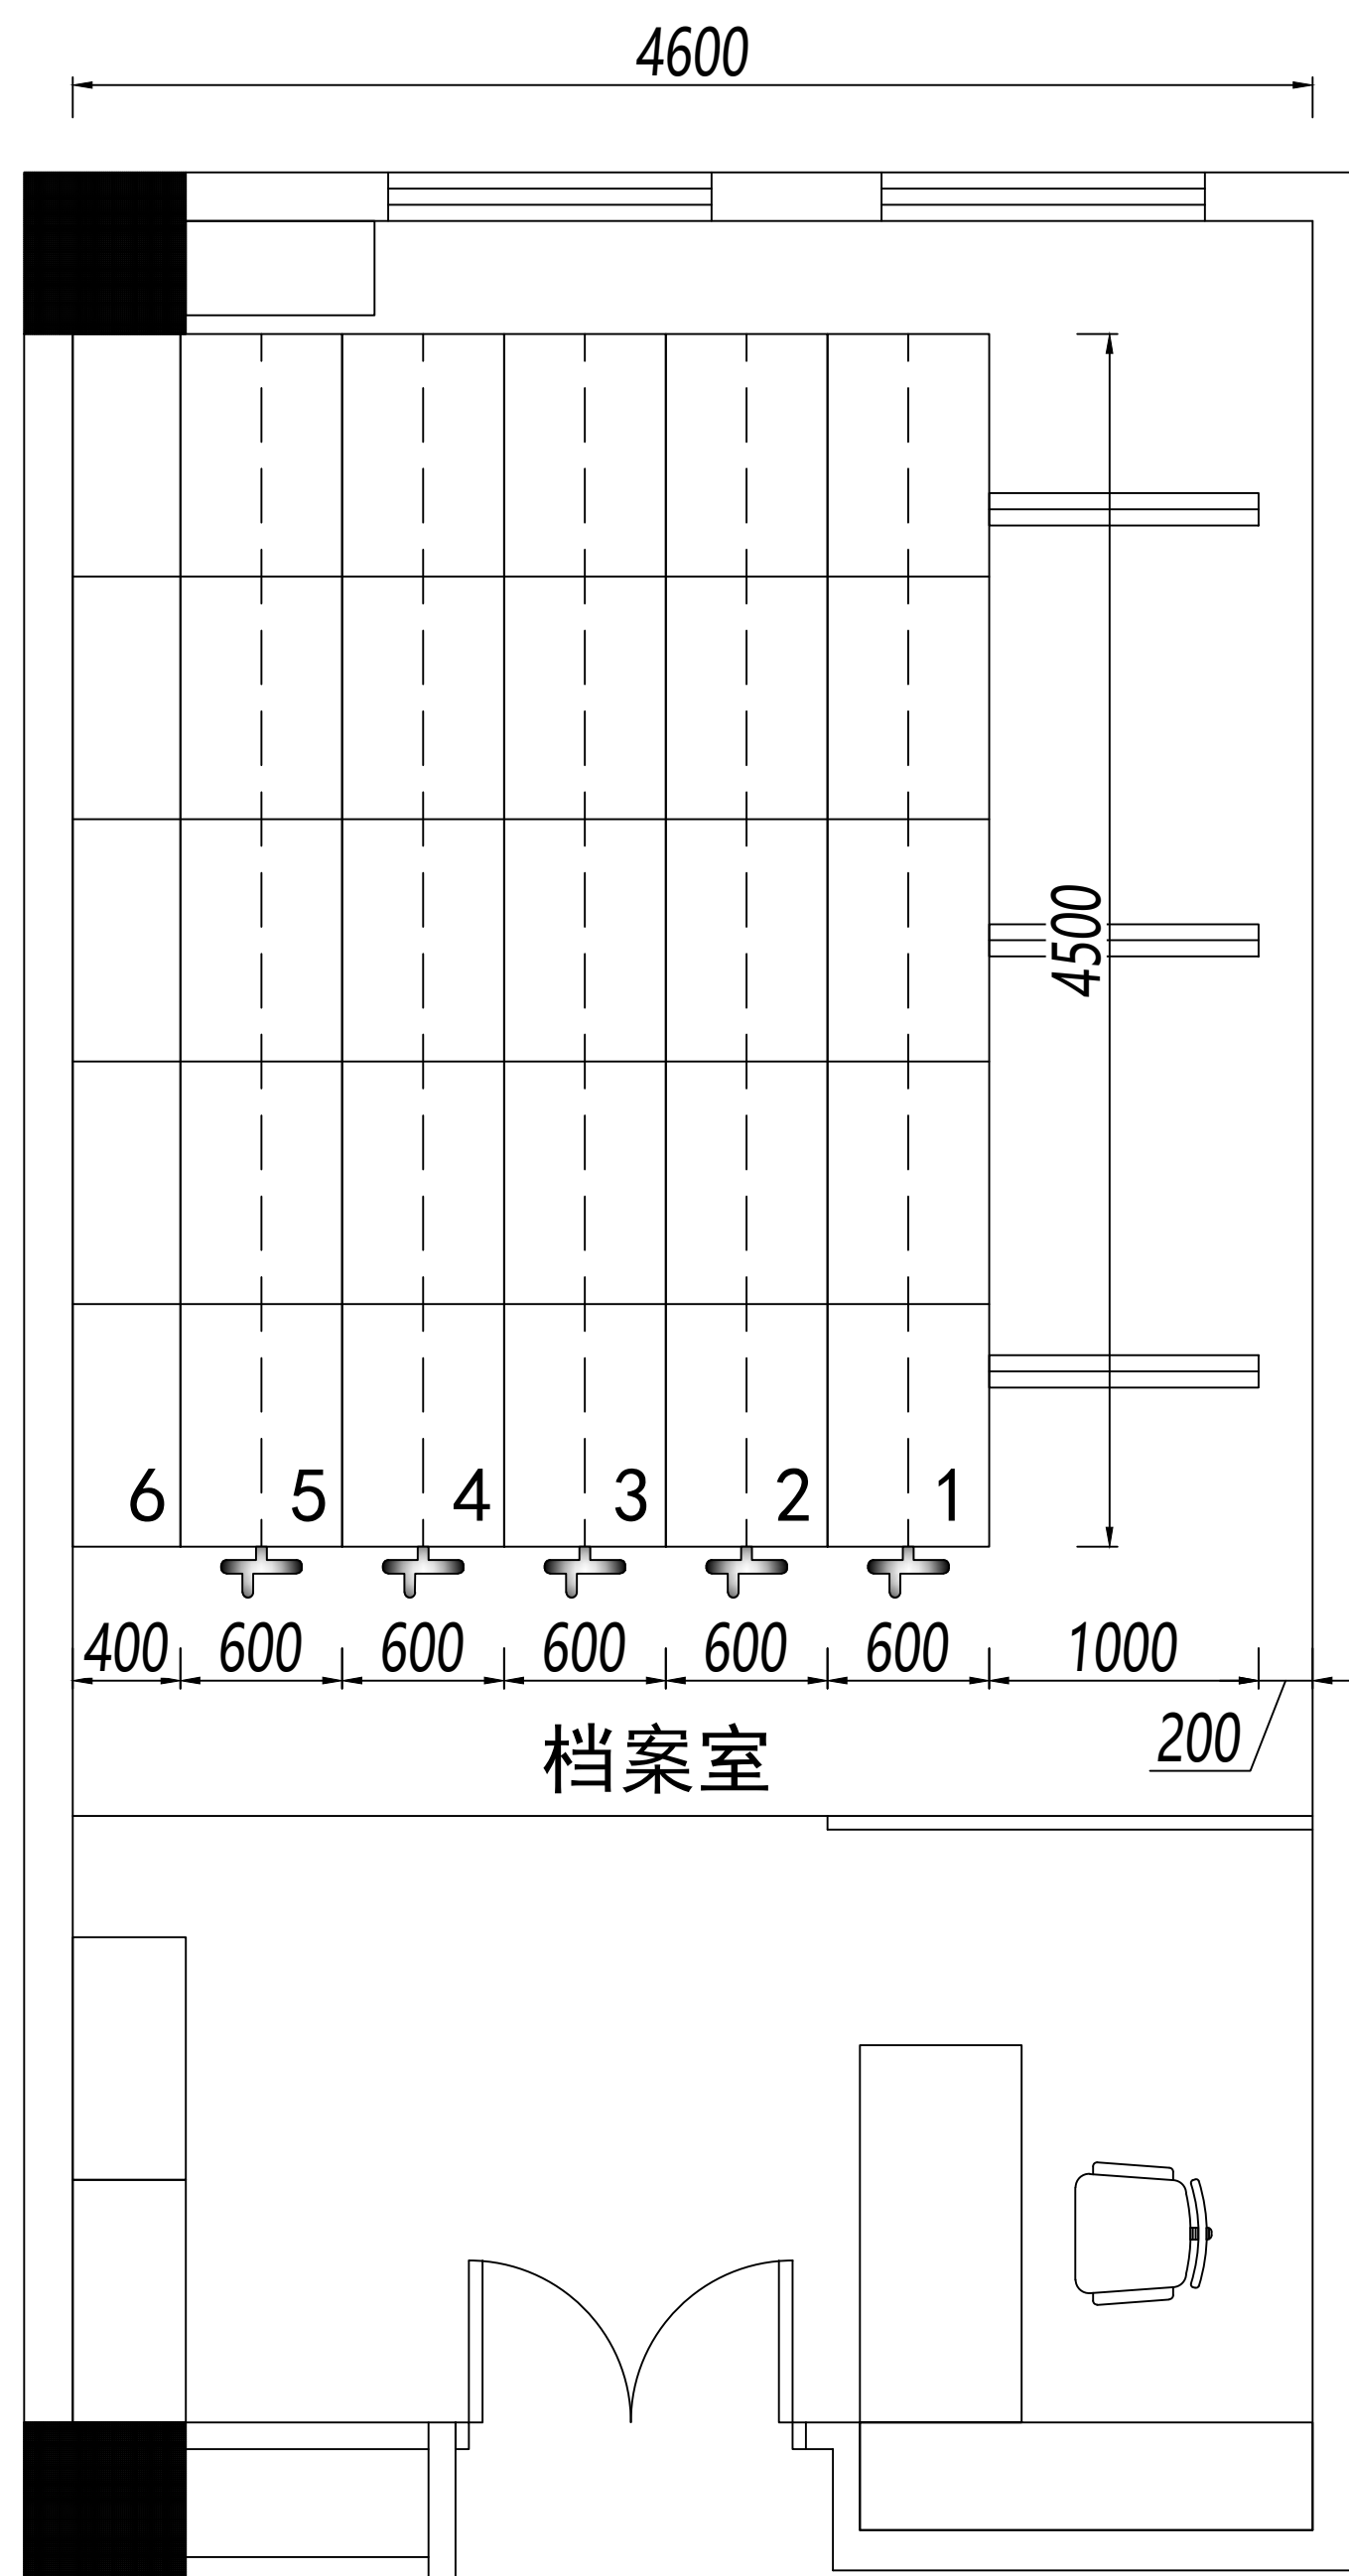

移动密集架规格尺寸：

双面移动：W4500 (5节)*D600*H2400 (6层)*5列=32.40 m³

单面固定：W4500 (5节)*D400*H2400 (6层)*1列= 4.32 m³

合计：36.72 m³